


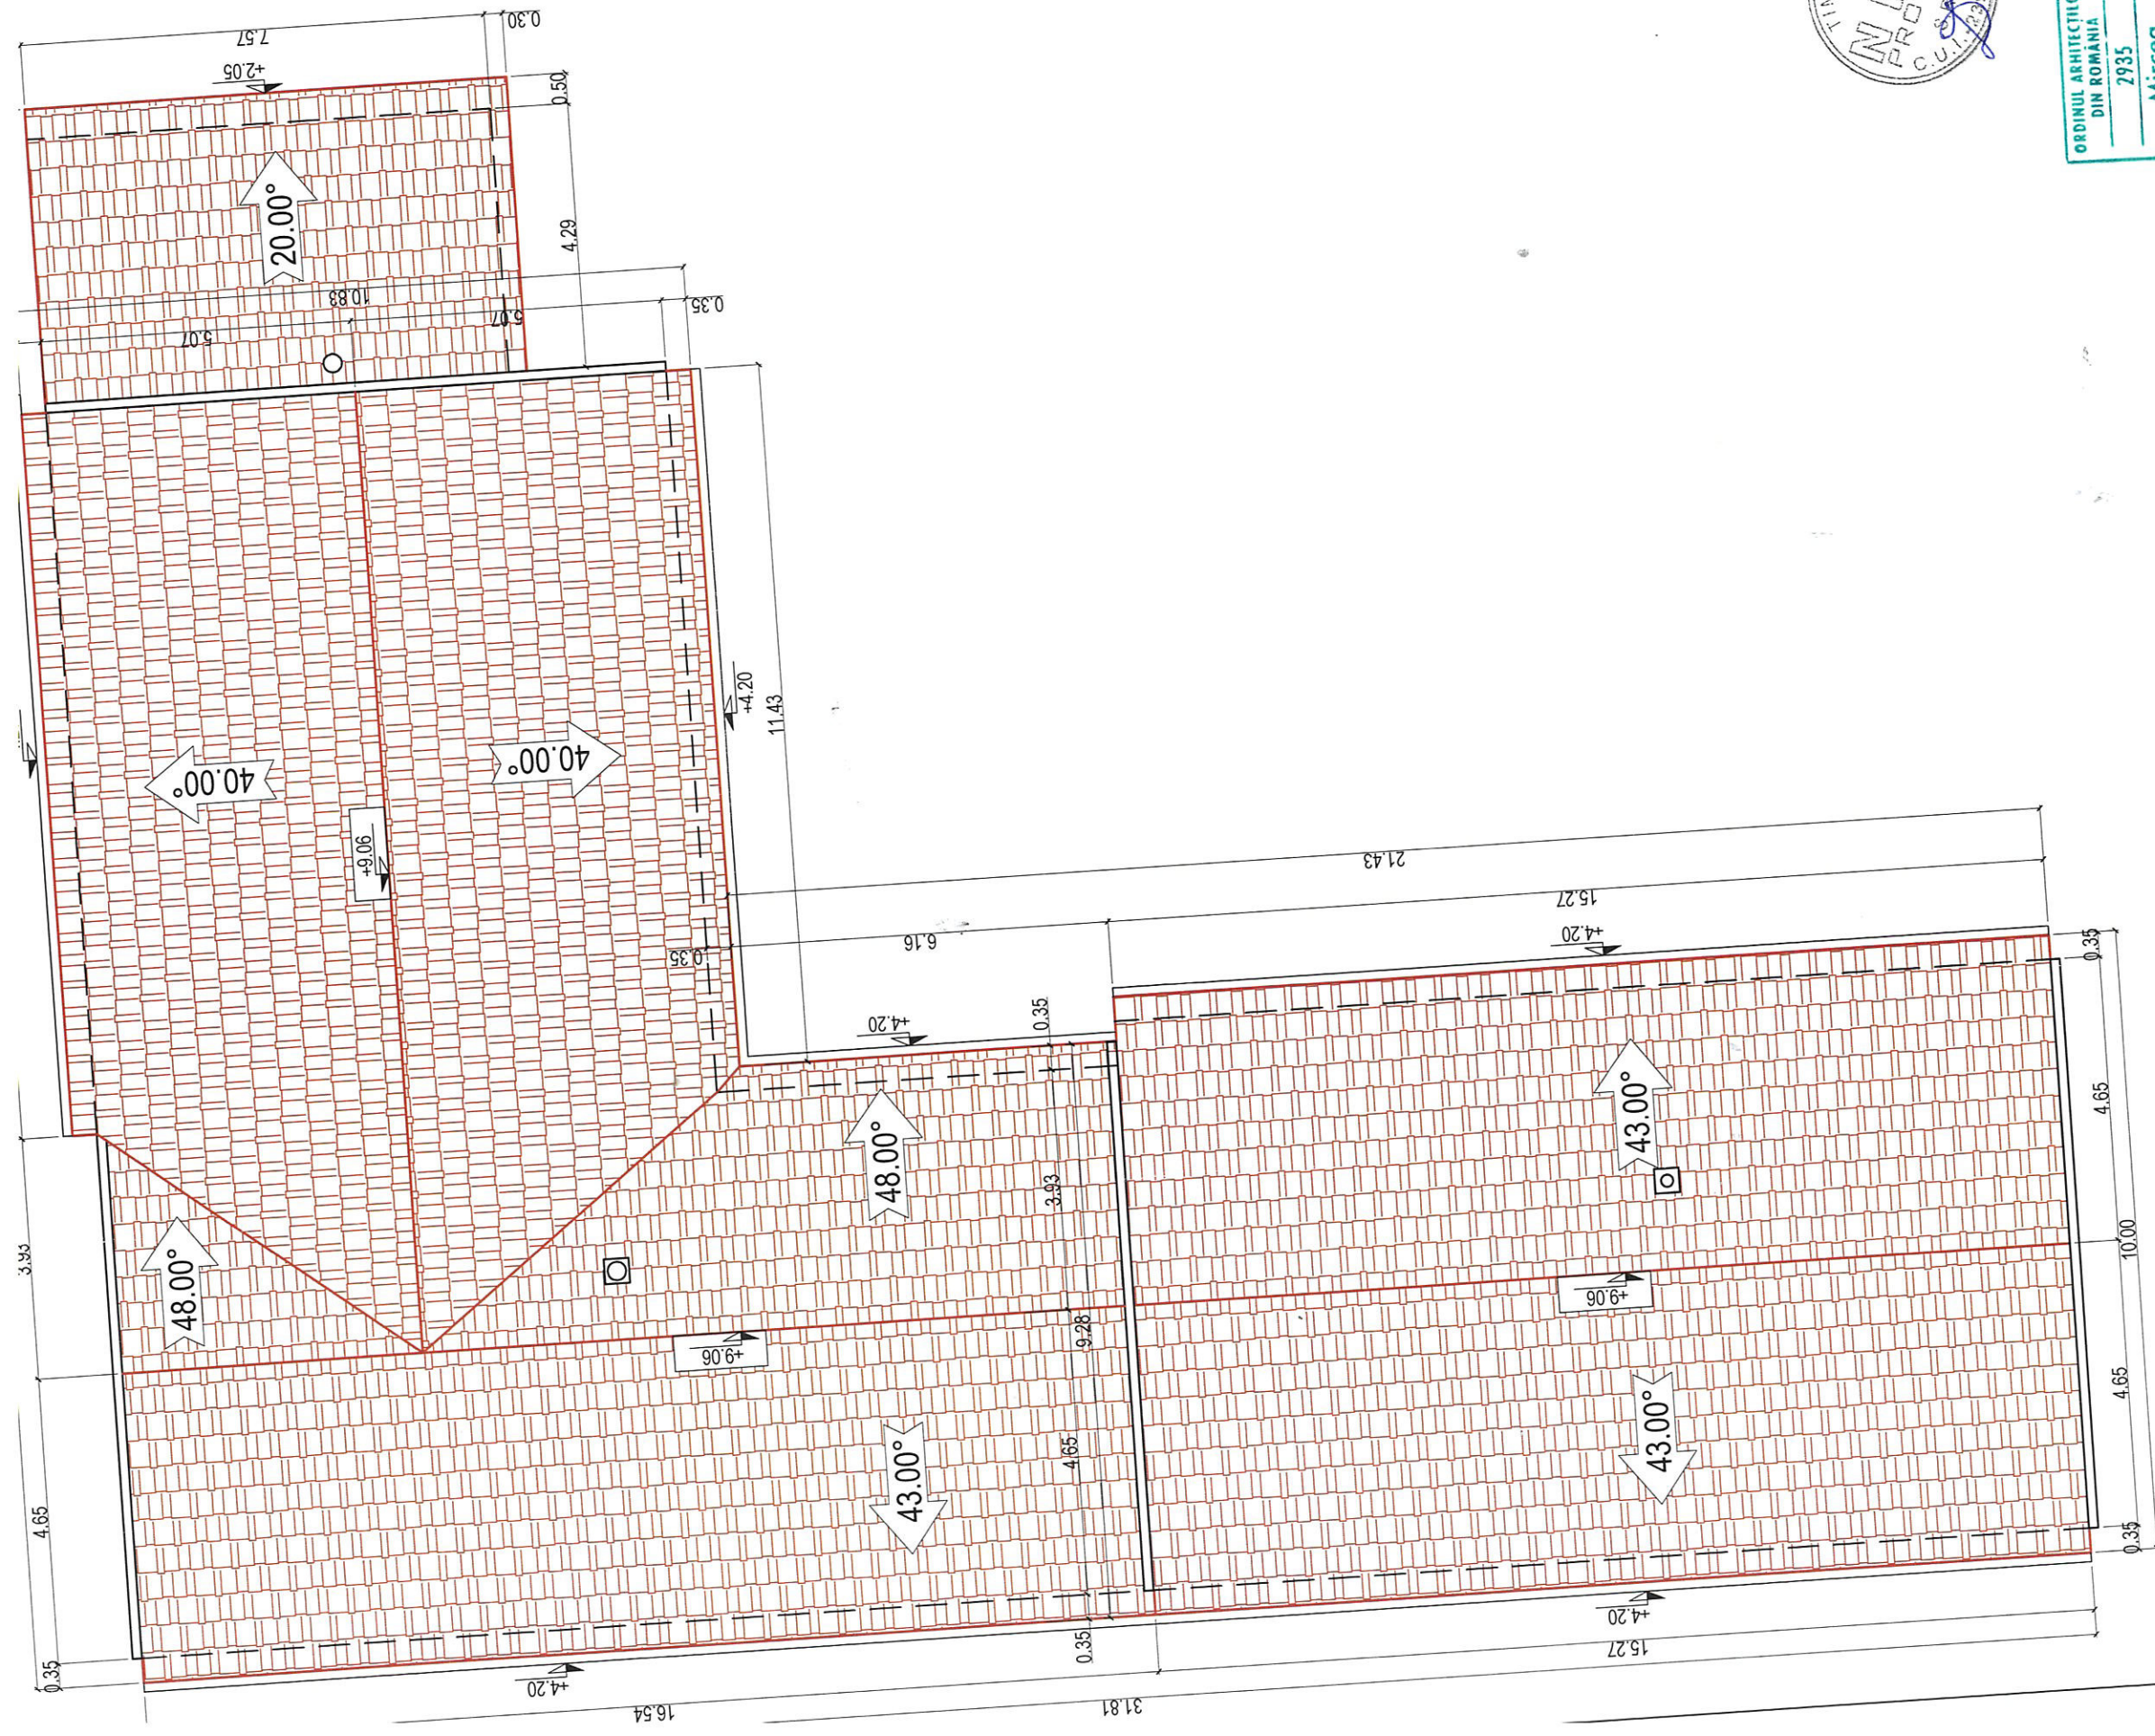

REFERAT nr. / 2016		REFERAT / EXPERTIZAT NR. / DATA		Pr.nr.
VERIFICATOR		SEMNATURA	CETINTA	47/2016
VERIFICATOR/ EXPERT	NUME	Beneficiar: Com. Berliste, Jud. Caraș Severin Amplasament: Com. Berliste, Loc. IAM, Jud. Caraș-Severin Id. prin CF nr. 33444, Nr. Top. 33444		
N I K I P R O J E C T		ISTR. MEHEDINTI NR. 4, AP. 2, CAM. 2, TIMISOARA J35/1963/23.05.2008; CUI 23933777 TEL/FAX: 0256440627		
		Scara	Titlu proiect: REABILITARE, DOTARE SCOALA PRIMARA IAN CLASELE LIV SI TRANSFORMARE GRUP SANITAR EXTERIOR IN MAGAZIE DE LEMNE COM. BERLISTE, JUD. CARAS SEVERIN	
SPECIFICATIE	NUME	SEMNATURA	Scara	Faza:
	Arh. Mircea PISTRUI		1:100	D.A.L.I.
	Arh. Mircea PISTRUI		Data:	Pl. nr.
Proiectat	Ing. Gabriel OLARIU		02.12.2015	12A
Desenat				
			Titlu plansa: Plan invelitoare existenta	