


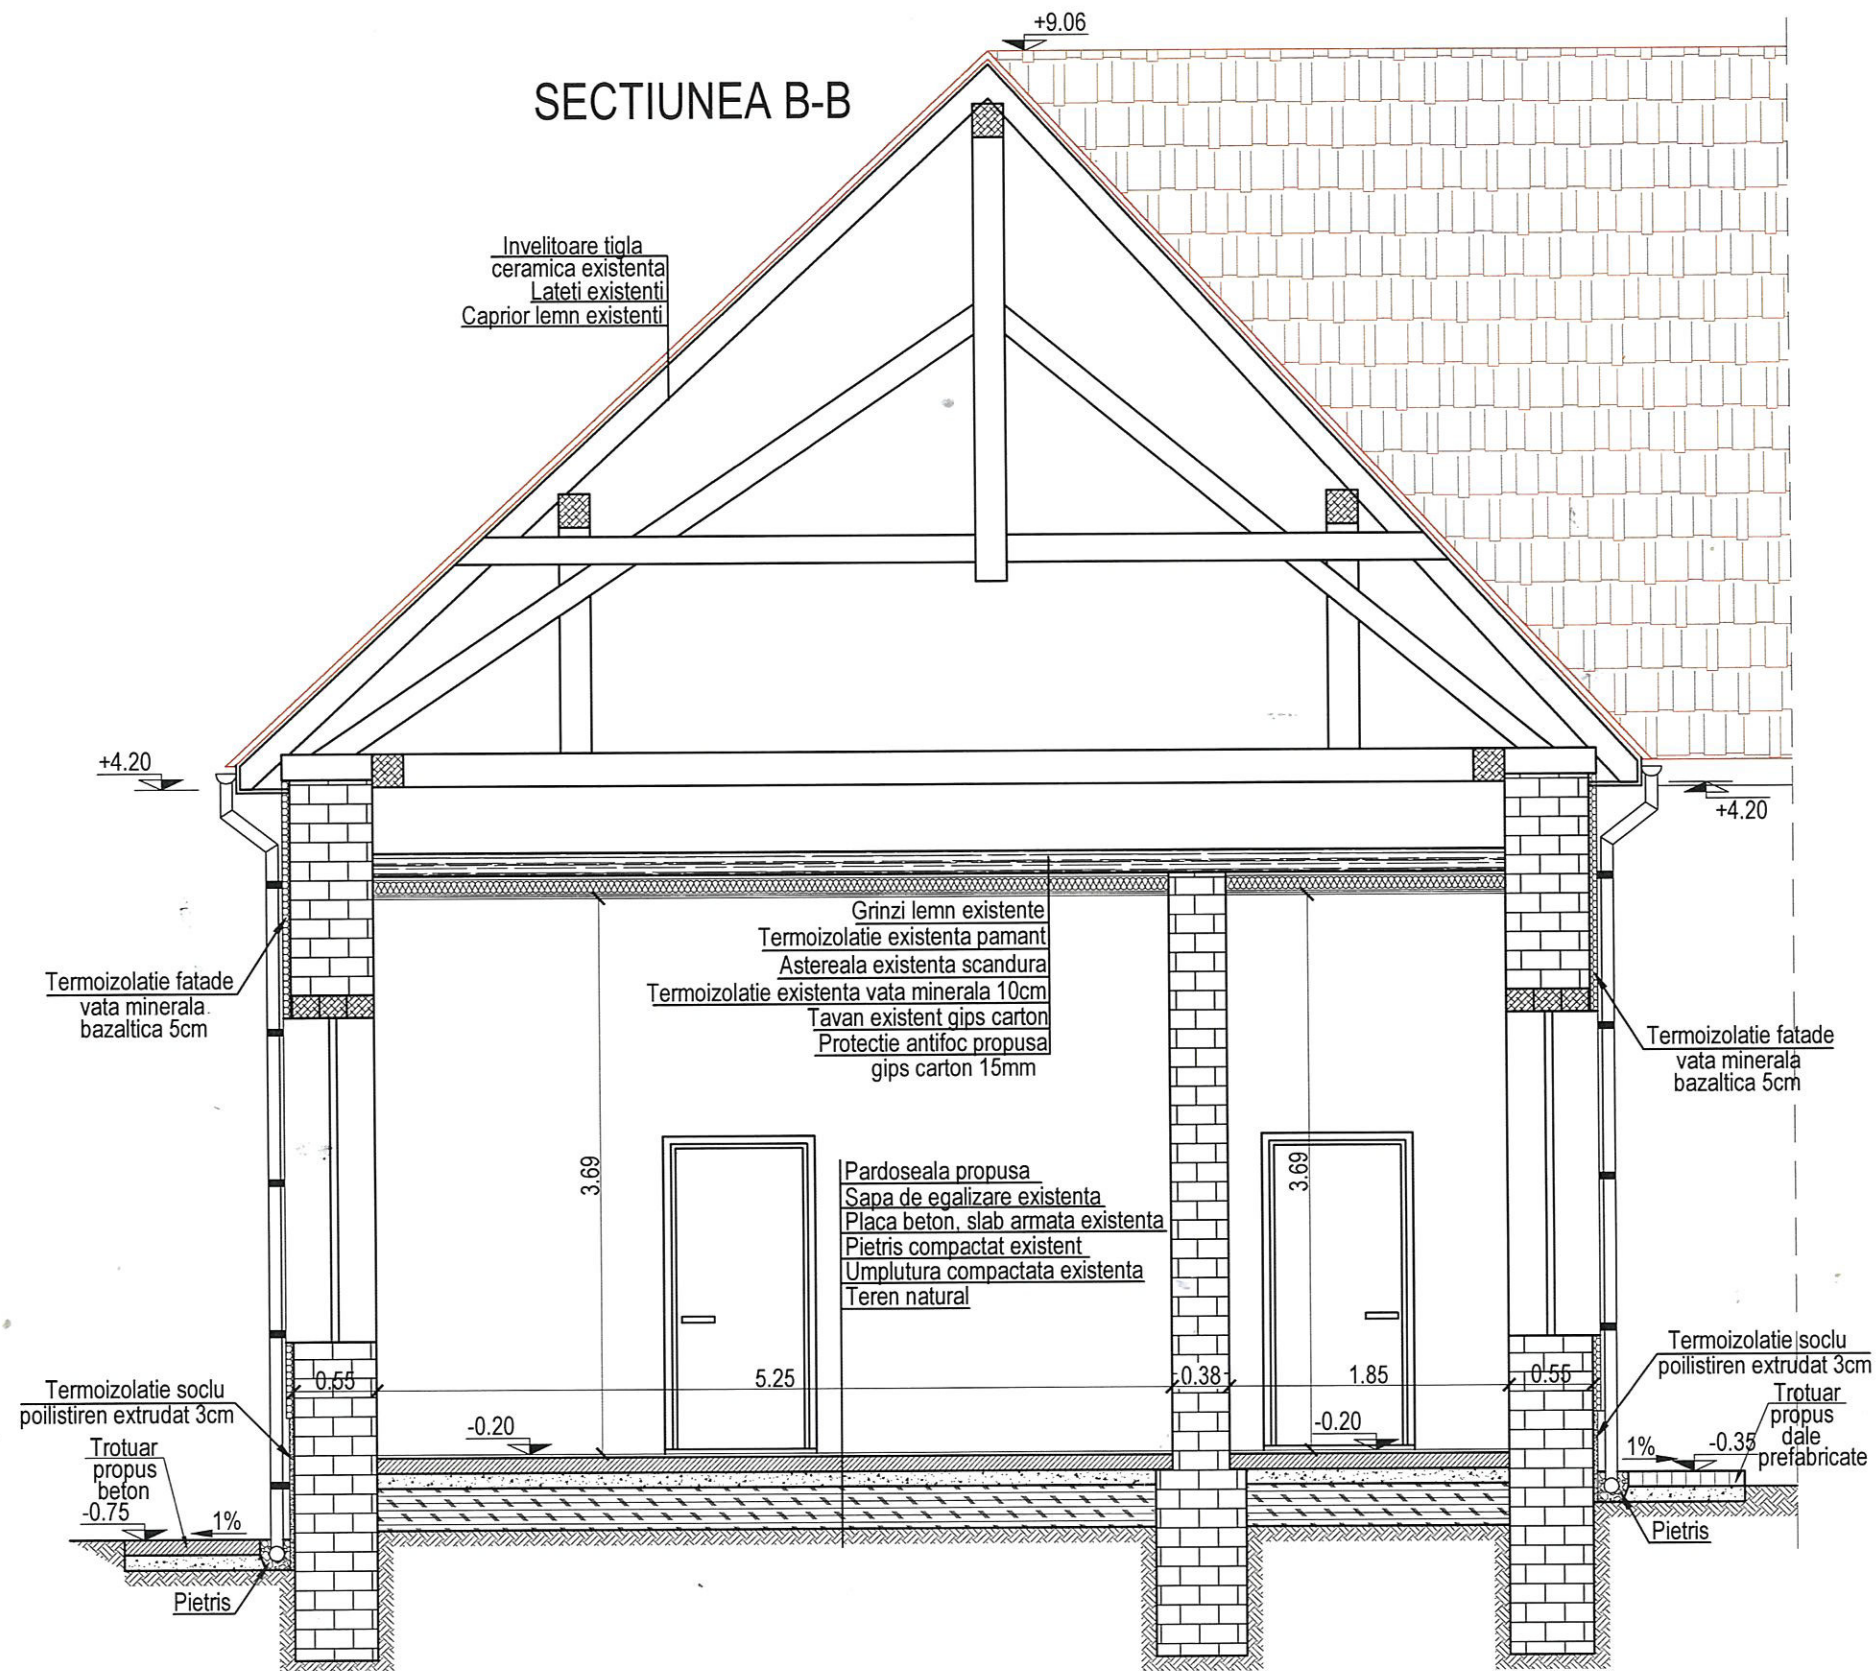

VERIFICATOR				Referat nr. / 2016	
VERIFICATOR/ EXPERT	NUME	SEMNATURA	CETINTA	REFERAT / EXPERTIZAT NR. / DATA	
NIKI PROJECT STR. MEHEDINTI NR. 4, AP. 2, CAM. 2, TIMISOARA J35/1963/23.05.2008; CUI 23933777 TEL/FAX: 0256440627				Beneficiar: Com. Berliste, Jud. Caras Severin	Pr.nr. 47/2016
				Amplasament: Com. Berliste, Loc. IAM, Jud. Caras Severin	
				Id. prin CF nr. 33444, Nr. Top. 33444	
SPECIFICATIE	NUME	SEMNATURA	Scara	Titlu proiect: REABILITARE, DOTARE SCOALA PRIMARA IAM CLASELE I-IV SI TRANSFORMARE GRUP SANITAR EXTERIOR IN MAGAZIE DE LEMNE	
Sef proiect	Arh. Mircea PISTRUI		1:50	COM. BERLISTE, JUD. CARAS SEVERIN	
				Faza: D.A.L.I.	