


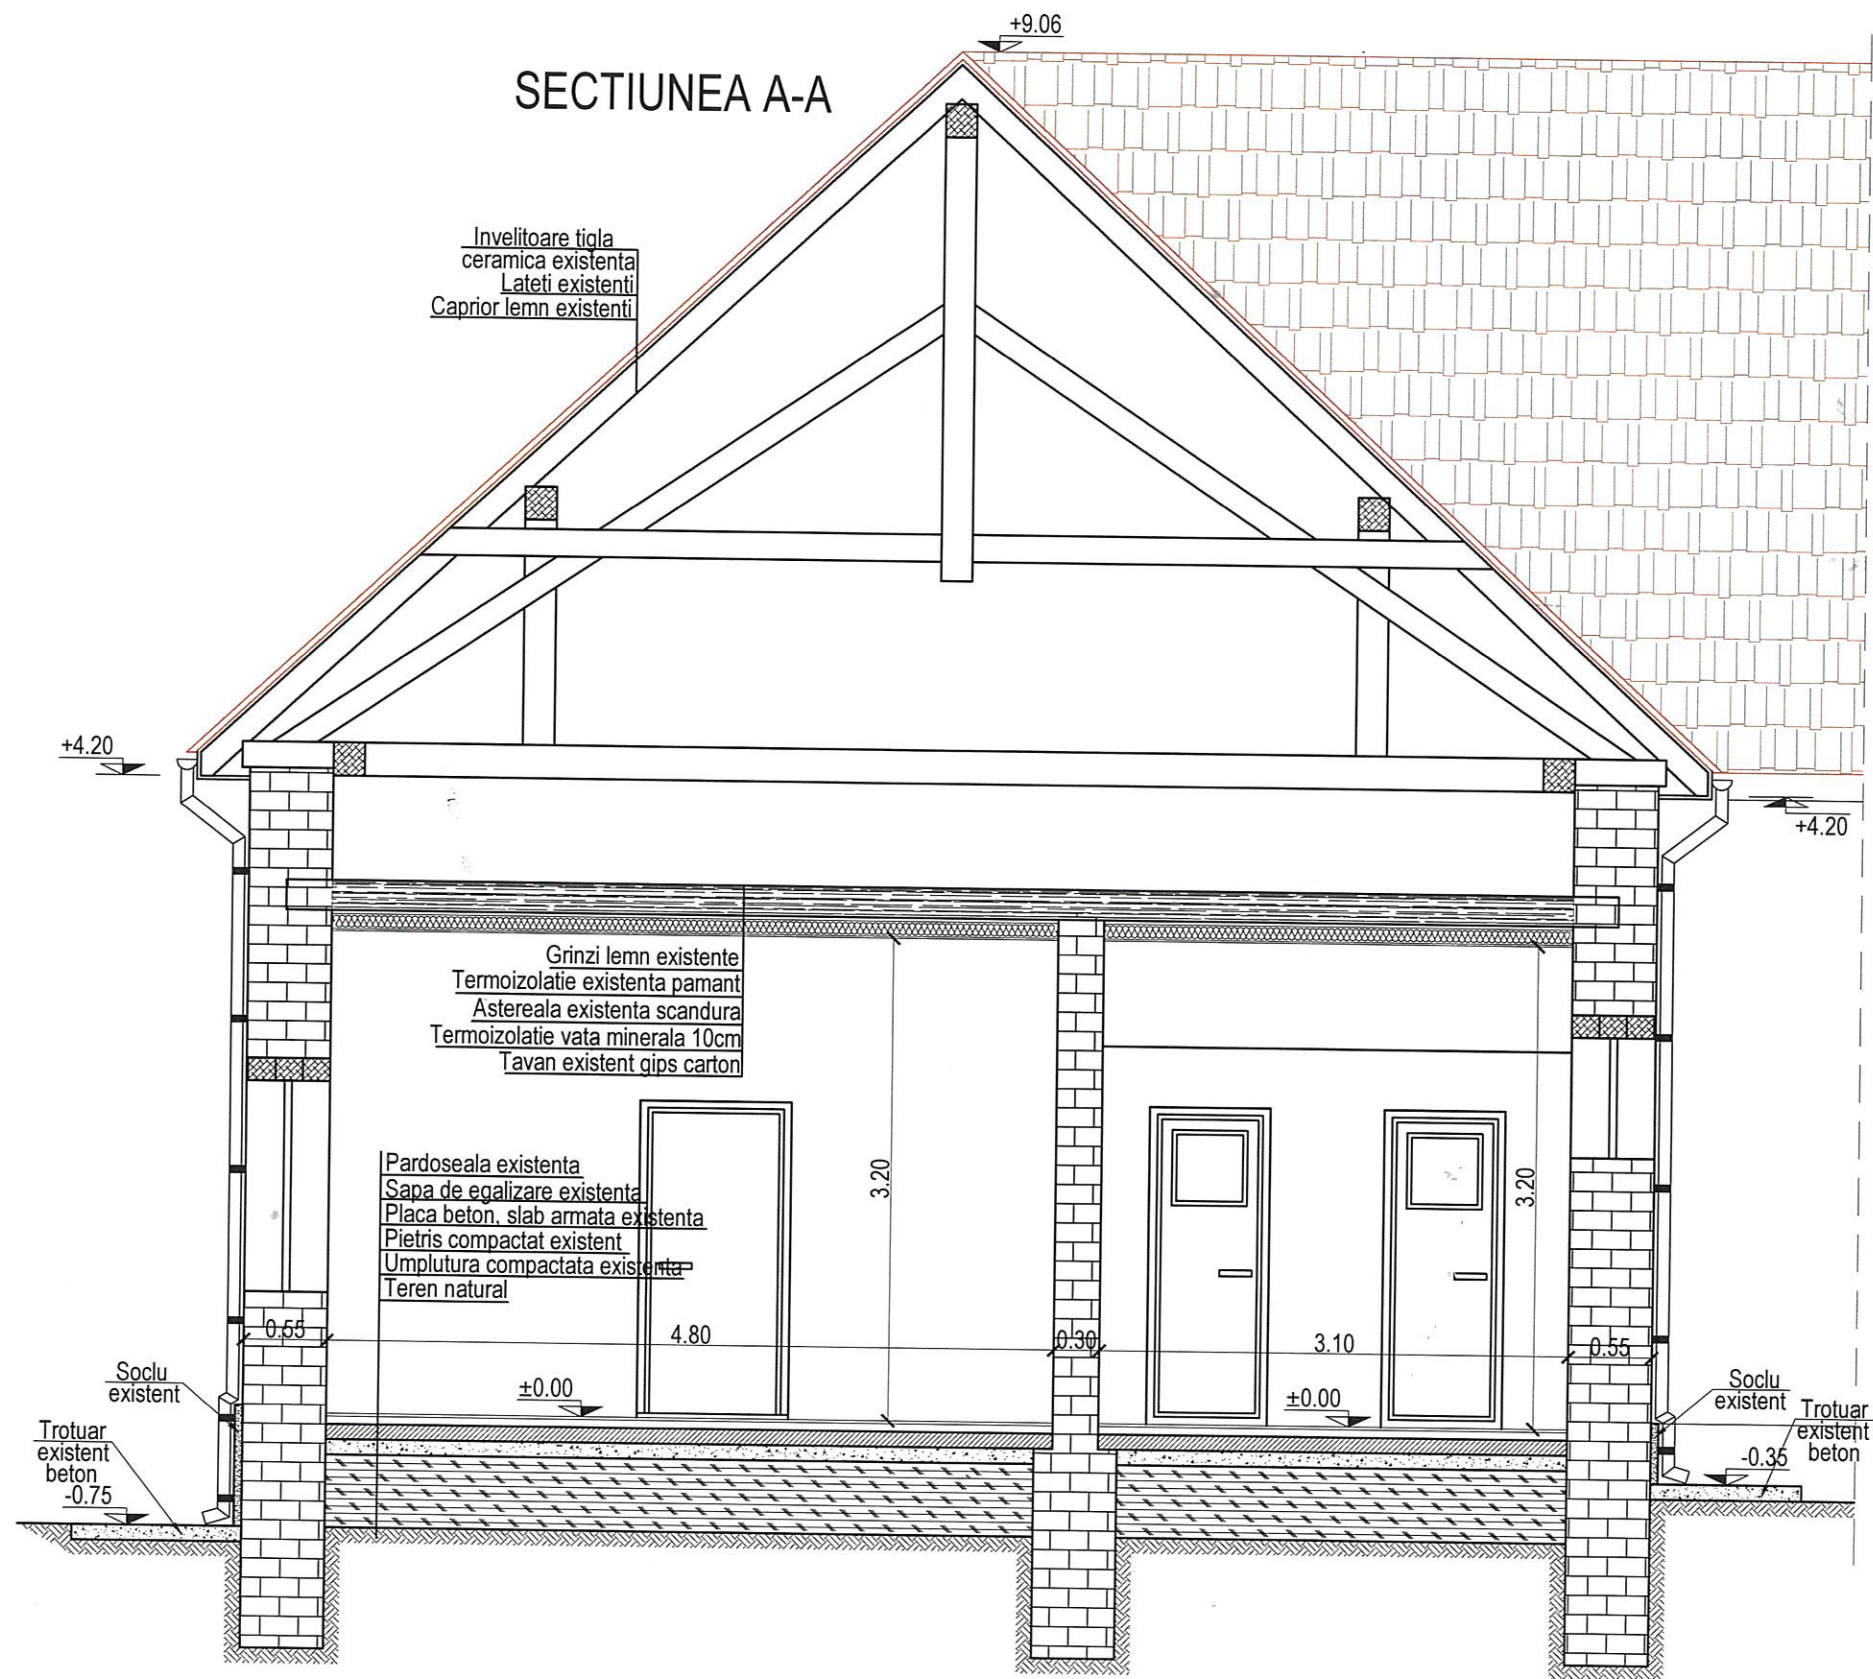

VERIFICATOR				Referat nr. / 2016
VERIFICATOR/ EXPERT	NUME	SEMNTURA	CETINTA	REFERAT / EXPERTIZAT NR. / DATA
NIKI PROJECT	STR. MEHEDINTI NR. 4, AP. 2, CAM. 2, TIMISOARA J35/1963/23.05.2008: CUI 23933777 TEL/FAX: 0256440627			Beneficiar: Com. Berliste, Jud. Caras Severin
				Amplasament: Com. Berliste, Loc. IAM, Jud. Caras-Severin Id. prin CF nr. 33444, Nr. Top. 33444
				Pr.nr. 47/2016